
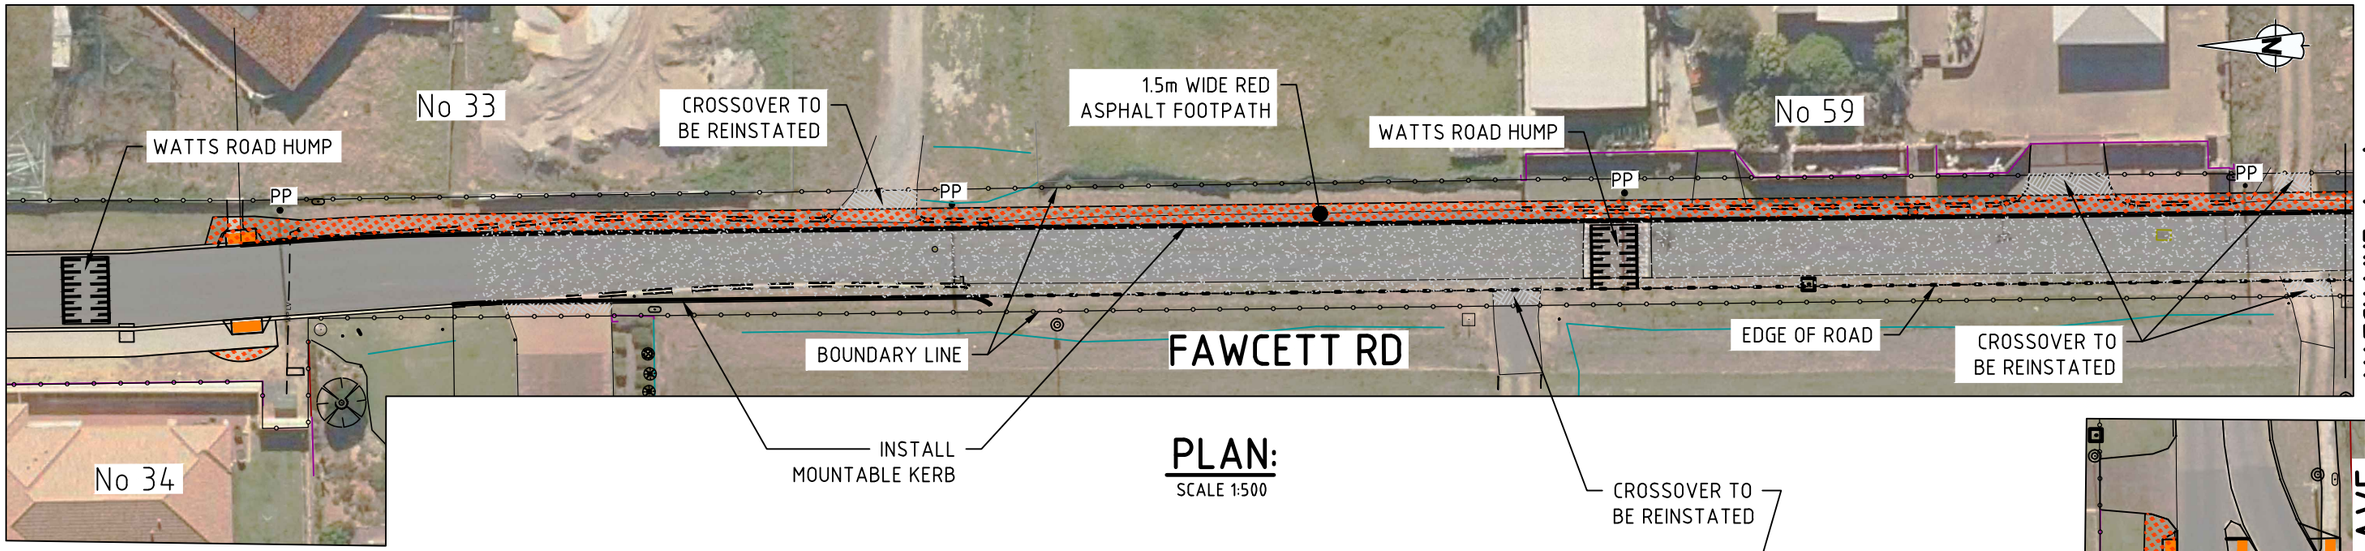


PLAN:
SCALE 1:500

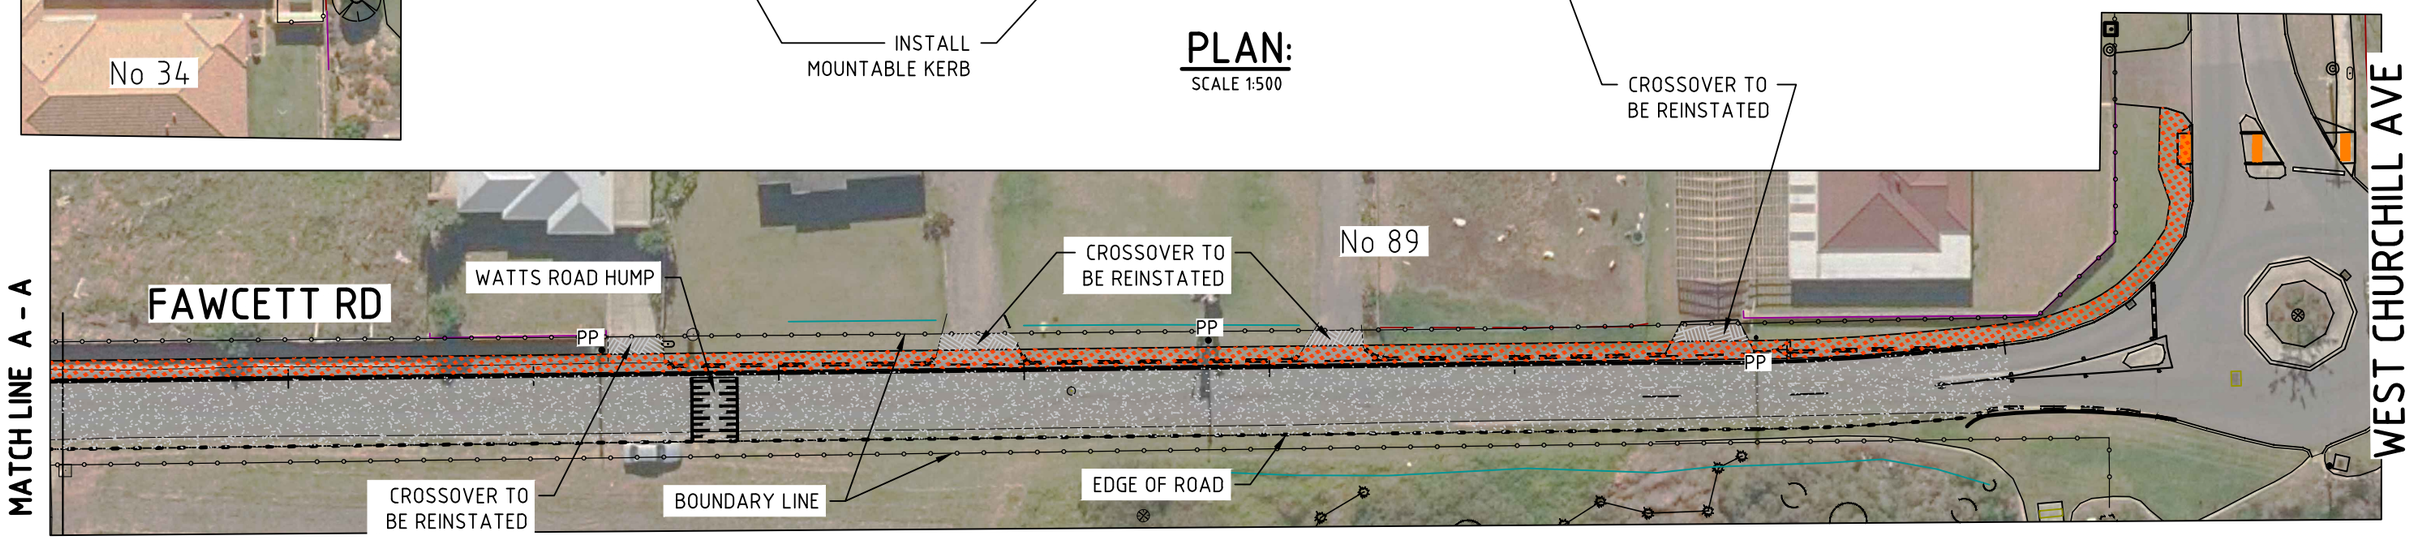


PLAN:
SCALE 1:500

LEGEND

PROPOSED ROAD RESURFACING

PROPOSED FOOTPATH

EXISTING POWER POLE ⊙ PP

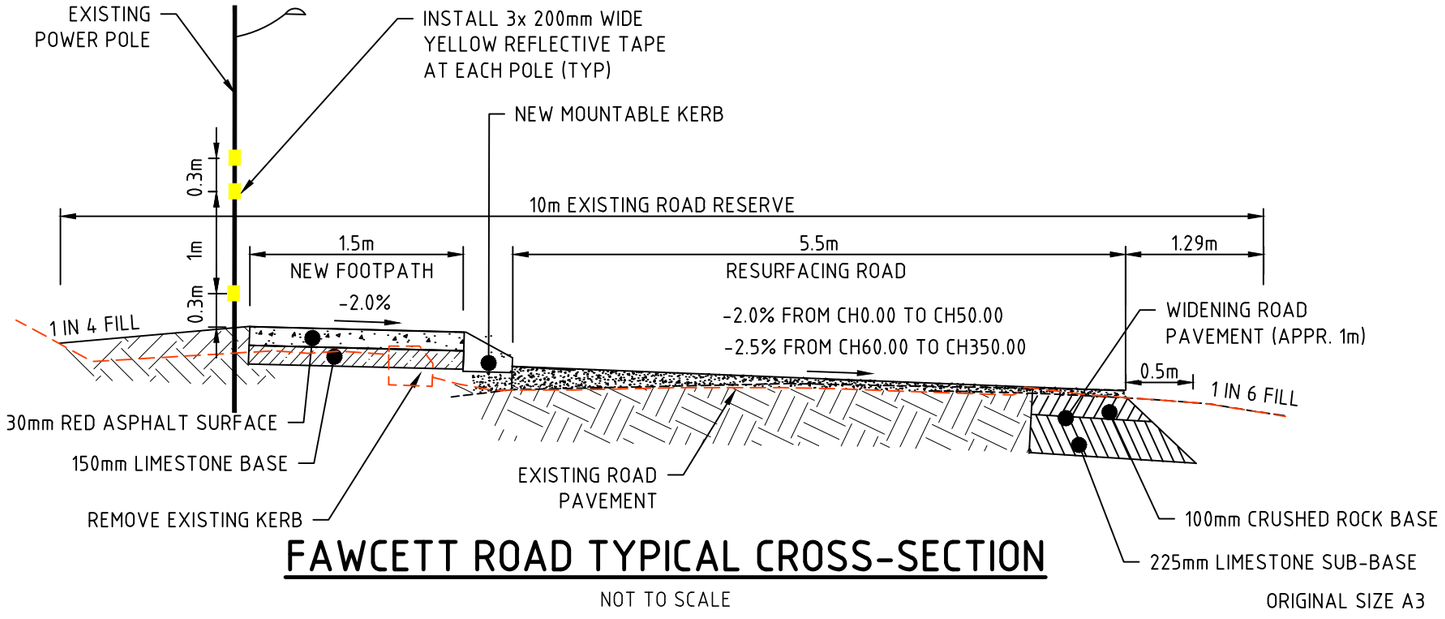

FAWCETT ROAD TYPICAL CROSS-SECTION
NOT TO SCALE

ORIGINAL SIZE A3

REV	DESCRIPTION	DRAWN	DATE	CHECKED

CITY OF COCKBURN
9 COLEVILLE CRESCENT, SPEARWOOD WA 6163
PHONE: (08) 9411 3444 FAX: (08) 9347 3333

TITLE: FAWCETT RD – FOOTPATH FROM INGRILLI CT TO WEST CHURCHILL AVE CONCEPT PLAN

DESIGNED	S.C	APPROVED	
DRAWN	S.C		
CHECKED		DESIGN MANAGER	

SCALE AS SHOWN | JOB No. | DWG No. 3536B18 | SHEET No. PU | REV

S:\Engineering and Works\Engineering\Design\Projects\Fawcett Road\Fawcett Rd - Mayor to West Ch\Design\Faw3D-desV2-pu.dwg